
WAYFINDING AND LIFE SAFETY

BID NIMBLE SIGN MARKS: 53 signs on this sheet


- 204
- 225
- 235
- C1
- C1A
- C2
- C3
- L2B
- L3A
- L3B
- R1/R4
- W10
- W12
- W4
- W5
- W8A
- W8B
- W8C
- W9A

Ring = the sign at this tag or text; dashed ring = not in the base total; dashed box = somewhere in this area.

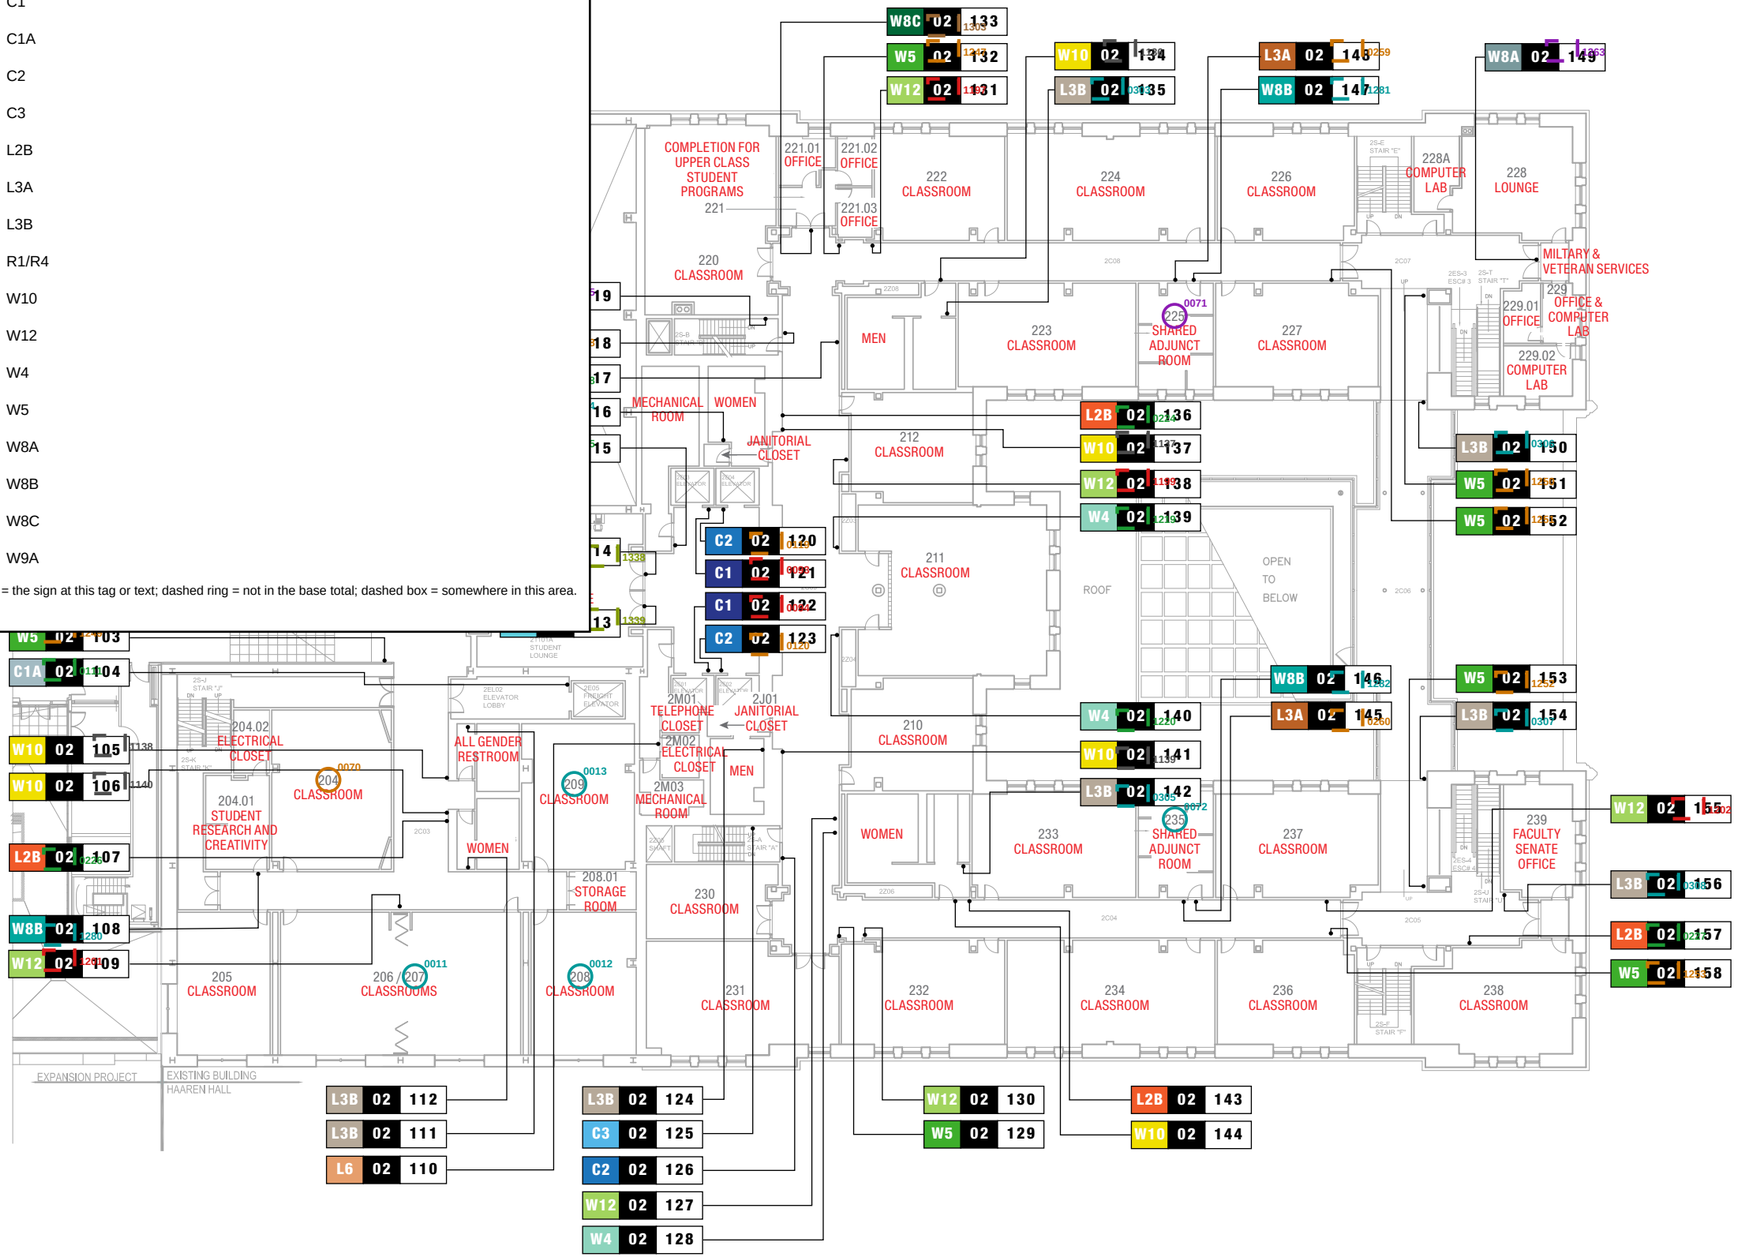

SIGN SYMBOL	SIGN TYPE	DESCRIPTION
	C1	FLOOR ID W/ELEVATOR EGRESS
	C1A	ELEVATOR EGRESS
	C2	BUILDING DIRECTORY
	C3	FLOOR DIRECTORY
	L1	EMERGENCY INFORMATION
	L2A	MAXIMUM OCCUPANCY
	L2B	ELECTRONIC SURVEILLANCE
	L3A	SMALL REGULATORY
	L3B	MED REGULATORY/NO SMOKING
	L3C	SMOKE FREE CAMPUS
	L4	FIRE REGULATORY
	L5	LARGE REGULATORY
	L6	FIRE REGULATORY/NO STORAGE PERMITTED
	L7	ELEVATOR MACHINE ROOM
	R1	ROOM ID
	R2	CONFERENCE ROOM ID
	R3	OFFICE ID
	R4	CLASSROOM ID
	R5	RESTROOM
	R5A	ALL GENDER RESTROOM
	R6	UTILITY/STORAGE ROOM ID
	R7	LOCKER ROOM ID
	R8	ALL GENDER LOCKER ROOM ID
	R9	LOCKER ID
	S8	EMERGENCY EXIT DOOR BAND
	W4	FLOOR DIRECTIONAL
	W5	CORRIDOR DIRECTIONAL
	W8A	DEPT/ROOM ID @ DOUBLE DOORS
	W8B	DEPT/ROOM ID @ SINGLE DOORS
	W8C	DEPT/ROOM ID @ GLASS TRANSOM
	W8D	DEPT/ROOM ID @ SINGLE DOOR
	W8E	DEPT/ROOM ID @ SINGLE DOOR
	W9A	OVERHEAD DIRECTIONAL - WALL MOUNTED
	W9B	OVERHEAD DIRECTIONAL @ GLASS TRANSOM
	W9C	OVERHEAD DIRECTIONAL @ GLASS TRANSOM
	W10	RESTROOM FLAG
	W11	DEPT/DIRECTIONAL FLAG
	W12	RECYCLING FLAG
	W13	AREA IDENTIFICATION

SIGN LOCATION LEGEND

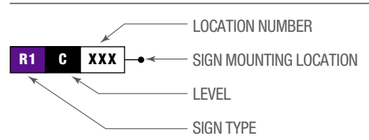


WAYFINDING AND LIFE SAFETY

BID NIMBLE SIGN MARKS: 57 signs on this sheet


- 101
- 102
- 103
- 104
- 105
- 106
- 107
- 108
- 109
- 110
- 111
- 112
- 113
- C
- C1
- C1A
- C2
- C3
- CM
- DIRECTIONAL
- FIRE-ACRYLIC-SIGN
- L2B
- L3A
- L3B
- L5
- L6
- R1
- W10
- W12
- W5
- W8A
- W9A / R4 / R5 / W8B
- W9B

Ring = the sign at this tag or text; dashed ring = not in the base total; dashed box = somewhere in this area.

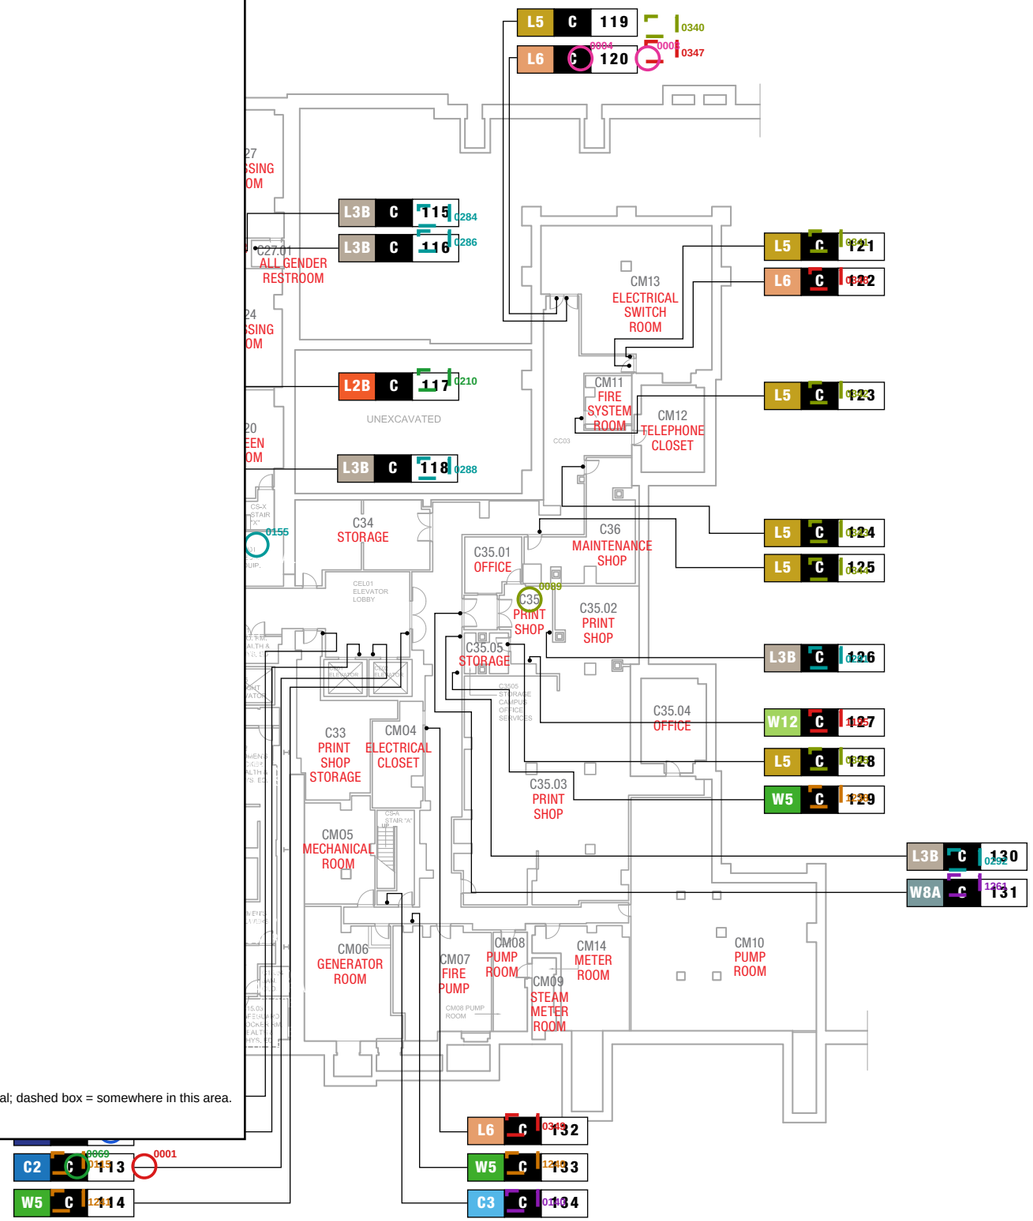

SIGN SYMBOL	SIGN TYPE	DESCRIPTION
	C1	FLOOR ID W/ELEVATOR EGRESS
	C1A	ELEVATOR EGRESS
	C2	BUILDING DIRECTORY
	C3	FLOOR DIRECTORY
	L1	EMERGENCY INFORMATION
	L2A	MAXIMUM OCCUPANCY
	L2B	ELECTRONIC SURVEILLANCE
	L3A	SMALL REGULATORY
	L3B	MED REGULATORY/NO SMOKING
	L3C	SMOKE FREE CAMPUS
	L4	FIRE REGULATORY
	L5	LARGE REGULATORY
	L6	FIRE REGULATORY/NO STORAGE PERMITTED
	L7	ELEVATOR MACHINE ROOM
	R1	ROOM ID
	R2	CONFERENCE ROOM ID
	R3	OFFICE ID
	R4	CLASSROOM ID
	R5	RESTROOM
	R5A	ALL GENDER RESTROOM
	R6	UTILITY/STORAGE ROOM ID
	R7	LOCKER ROOM ID
	R8	ALL GENDER LOCKER ROOM ID
	R9	LOCKER ID
	S8	EMERGENCY EXIT DOOR BAND
	W4	FLOOR DIRECTIONAL
	W5	CORRIDOR DIRECTIONAL
	W8A	DEPT/ROOM ID @ DOUBLE DOORS
	W8B	DEPT/ROOM ID @ SINGLE DOORS
	W8C	DEPT/ROOM ID @ GLASS TRANSOM
	W8D	DEPT/ROOM ID @ SINGLE DOOR
	W8E	DEPT/ROOM ID @ SINGLE DOOR
	W9A	OVERHEAD DIRECTIONAL - WALL MOUNTED
	W9B	OVERHEAD DIRECTIONAL @ GLASS TRANSOM
	W9C	OVERHEAD DIRECTIONAL @ GLASS TRANSOM
	W10	RESTROOM FLAG
	W11	DEPT/DIRECTIONAL FLAG
	W12	RECYCLING FLAG
	W13	AREA IDENTIFICATION

SIGN LOCATION LEGEND

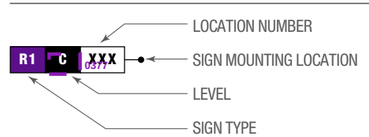


ROOM IDENTIFICATION

BID NIMBLE SIGN MARKS: 131 signs on this sheet


- R1
- R2
- R3
- R4
- R5
- R5A
- R6

Ring = the sign at this tag or text; dashed ring = not in the base total; dashed box = somewhere in this area.

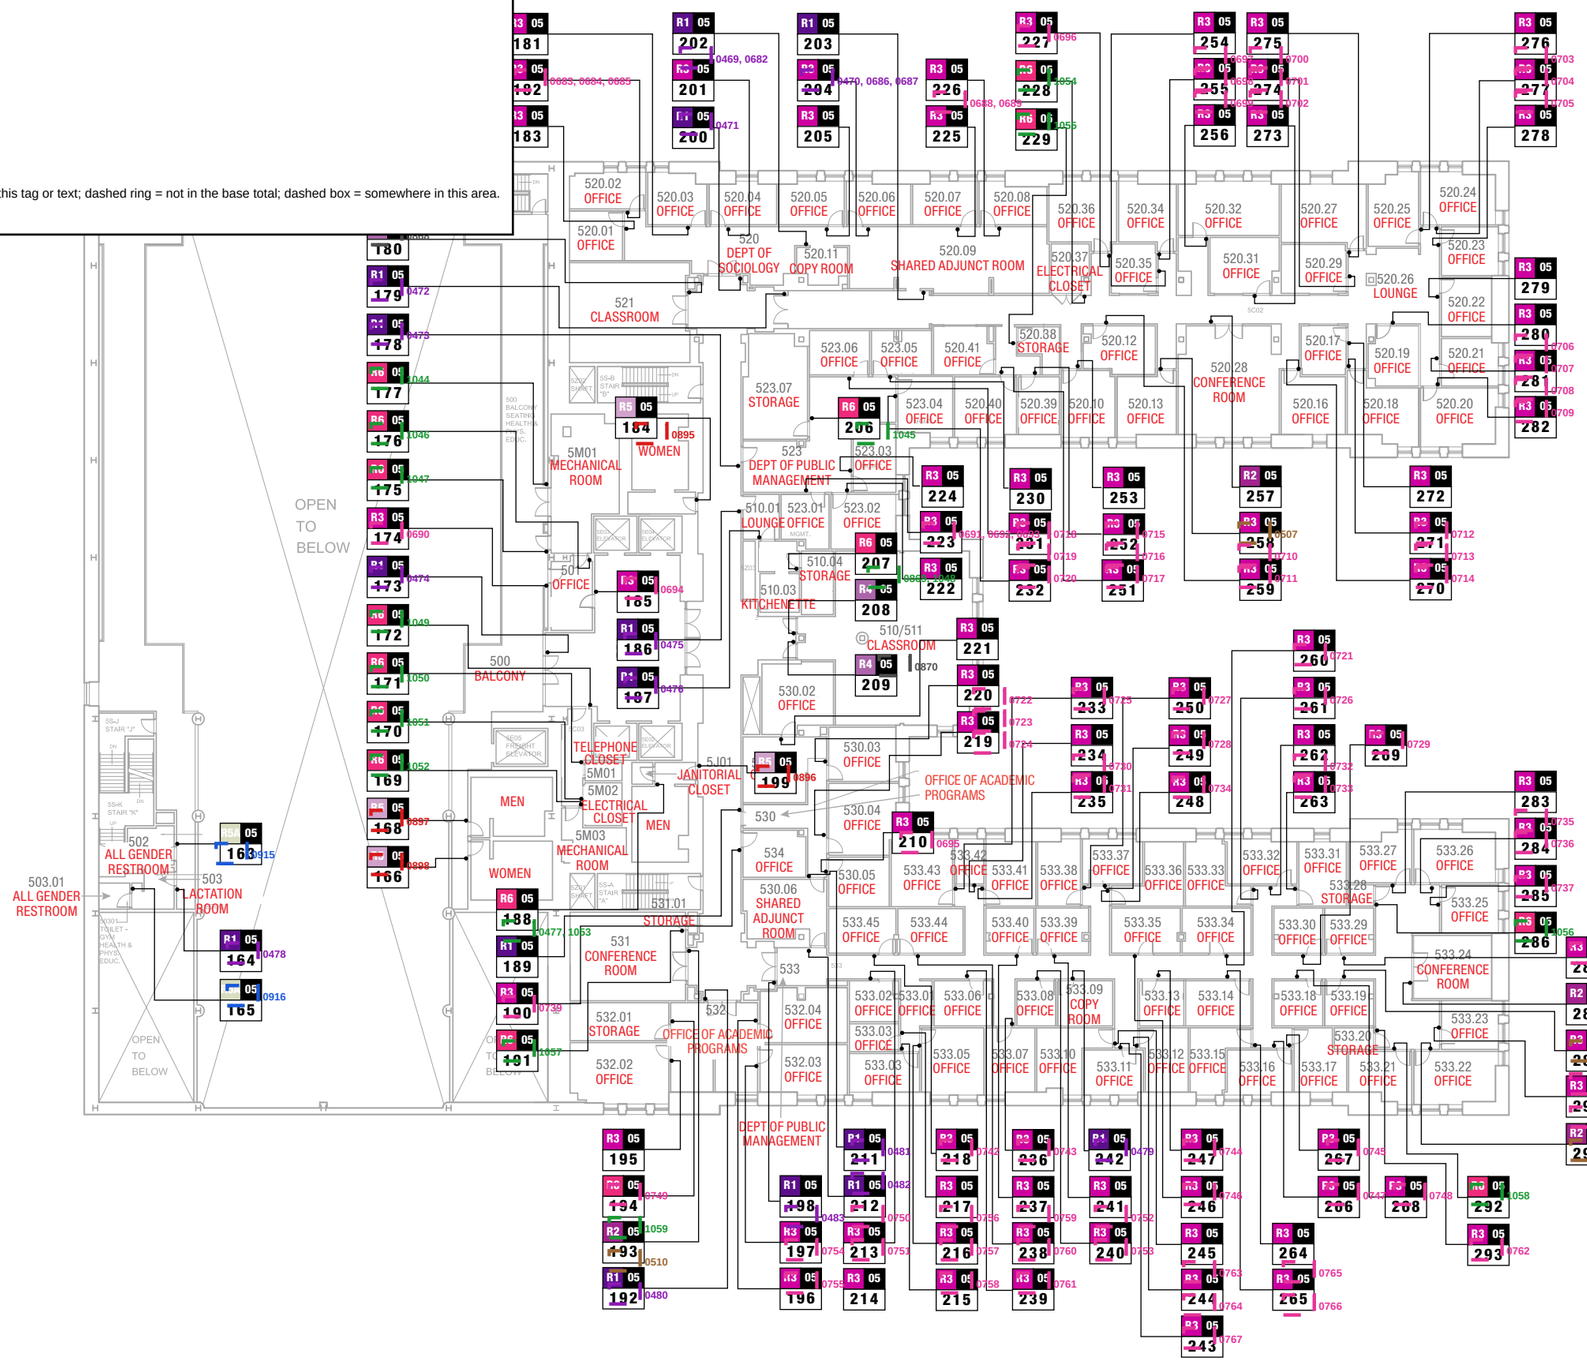

SIGN SYMBOL	SIGN TYPE	DESCRIPTION
	C1	FLOOR ID W/ELEVATOR EGRESS
	C1A	ELEVATOR EGRESS
	C2	BUILDING DIRECTORY
	C3	FLOOR DIRECTORY
	L1	EMERGENCY INFORMATION
	L2A	MAXIMUM OCCUPANCY
	L2B	ELECTRONIC SURVEILLANCE
	L3A	SMALL REGULATORY
	L3B	MED REGULATORY/NO SMOKING
	L3C	SMOKE FREE CAMPUS
	L4	FIRE REGULATORY
	L5	LARGE REGULATORY
	L6	FIRE REGULATORY/NO STORAGE PERMITTED
	L7	ELEVATOR MACHINE ROOM
	R1	ROOM ID
	R2	CONFERENCE ROOM ID
	R3	OFFICE ID
	R4	CLASSROOM ID
	R5	RESTROOM
	R5A	ALL GENDER RESTROOM
	R6	UTILITY/STORAGE ROOM ID
	R7	LOCKER ROOM ID
	R8	ALL GENDER LOCKER ROOM ID
	R9	LOCKER ID
	S8	EMERGENCY EXIT DOOR BAND
	W4	FLOOR DIRECTIONAL
	W5	CORRIDOR DIRECTIONAL
	W8A	DEPT/ROOM ID @ DOUBLE DOORS
	W8B	DEPT/ROOM ID @ SINGLE DOORS
	W8C	DEPT/ROOM ID @ GLASS TRANSOM
	W8D	DEPT/ROOM ID @ SINGLE DOOR
	W8E	DEPT/ROOM ID @ SINGLE DOOR
	W9A	OVERHEAD DIRECTIONAL - WALL MOUNTED
	W9B	OVERHEAD DIRECTIONAL @ GLASS TRANSOM
	W9C	OVERHEAD DIRECTIONAL @ GLASS TRANSOM
	W10	RESTROOM FLAG
	W11	DEPT/DIRECTIONAL FLAG
	W12	RECYCLING FLAG
	W13	AREA IDENTIFICATION

SIGN LOCATION LEGEND

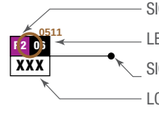


ROOM IDENTIFICATION

BID NIMBLE SIGN MARKS: 127 signs on this sheet

- R1
- R2
- R3
- R4
- R5
- R6
- R7
- R8
- R9

Ring = the sign at this tag or text; dashed ring = not in the base total; dashed box = somewhere in this area.

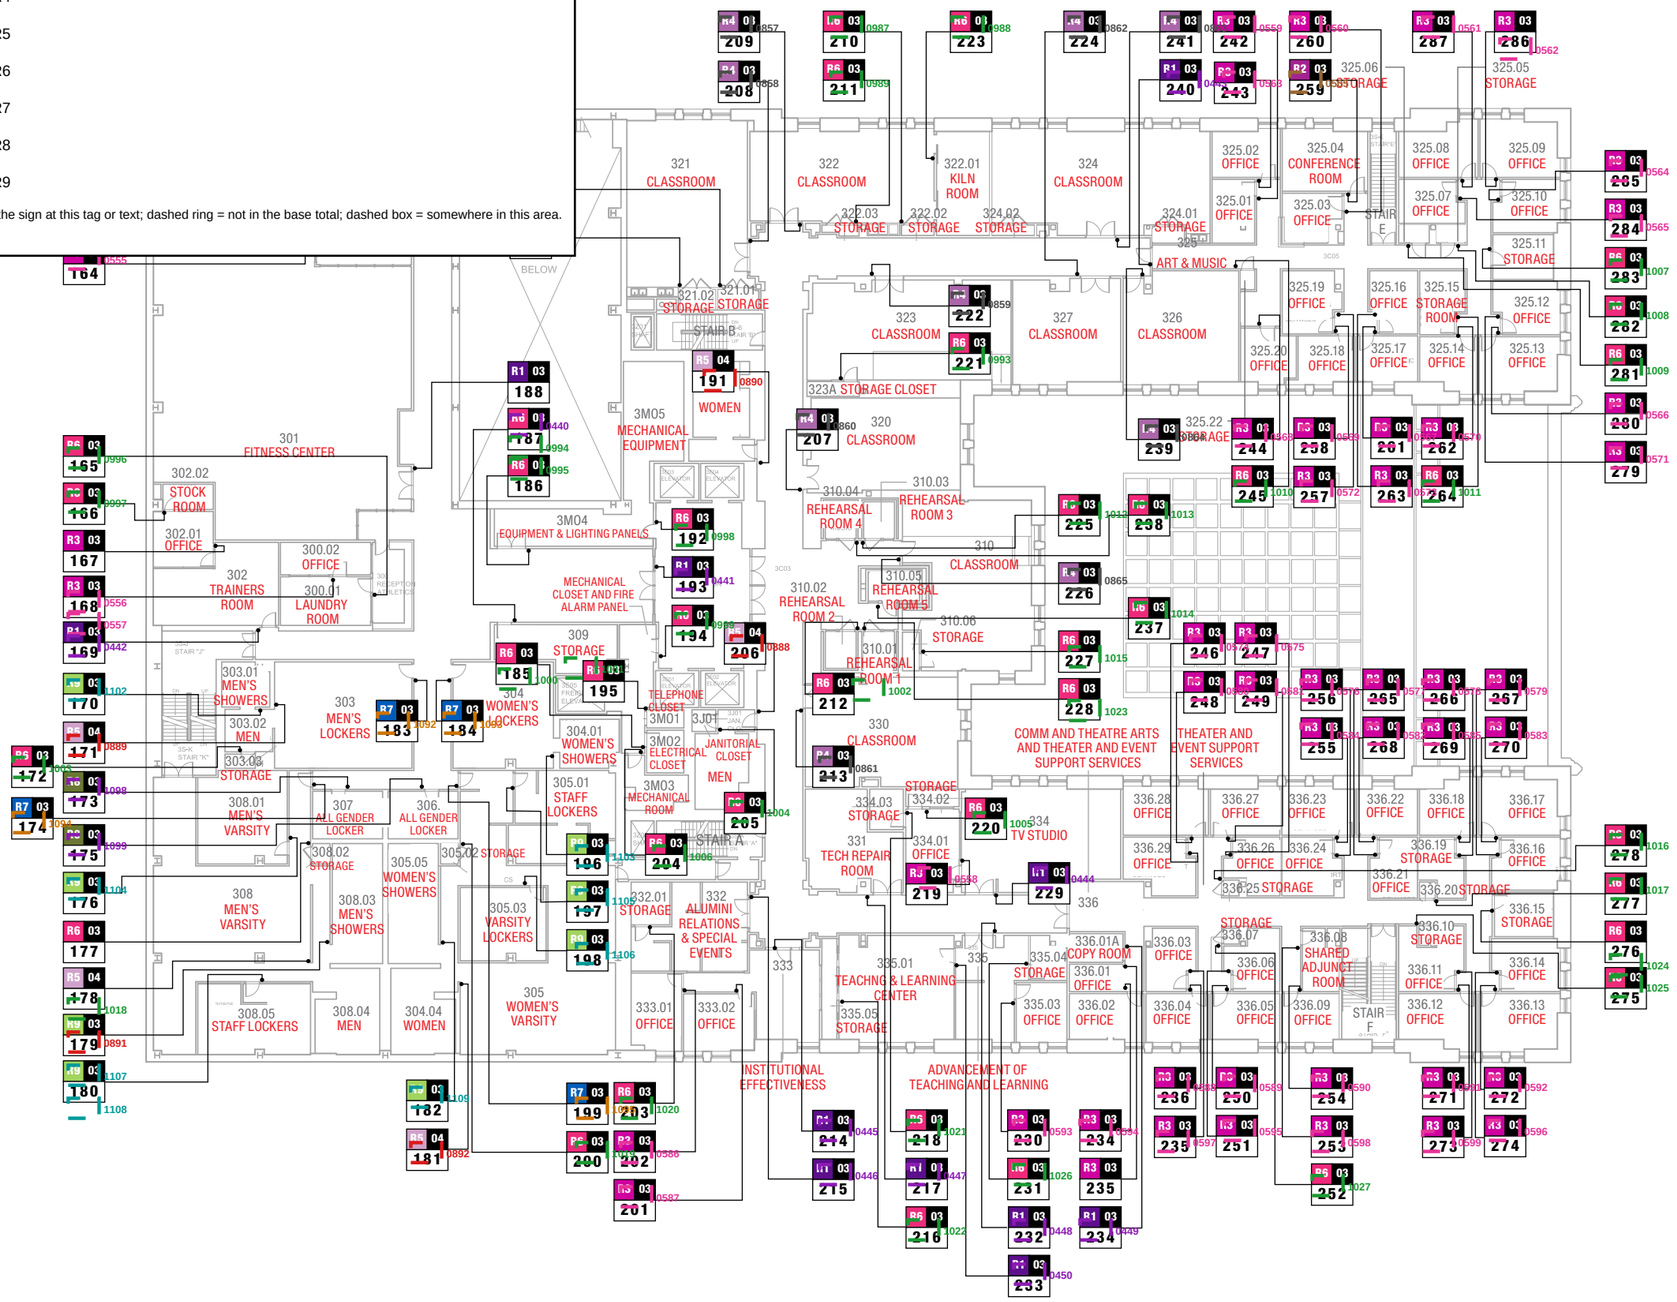

SIGN SYMBOL	SIGN TYPE	DESCRIPTION
	C1	FLOOR ID W/ELEVATOR EGRESS
	C1A	ELEVATOR EGRESS
	C2	BUILDING DIRECTORY
	C3	FLOOR DIRECTORY
	L1	EMERGENCY INFORMATION
	L2A	MAXIMUM OCCUPANCY
	L2B	ELECTRONIC SURVEILLANCE
	L3A	SMALL REGULATORY
	L3B	MED REGULATORY/NO SMOKING
	L3C	SMOKE FREE CAMPUS
	L4	FIRE REGULATORY
	L5	LARGE REGULATORY
	L6	FIRE REGULATORY/NO STORAGE PERMITTED
	L7	ELEVATOR MACHINE ROOM
	R1	ROOM ID
	R2	CONFERENCE ROOM ID
	R3	OFFICE ID
	R4	CLASSROOM ID
	R5	RESTROOM
	R5A	ALL GENDER RESTROOM
	R6	UTILITY/STORAGE ROOM ID
	R7	LOCKER ROOM ID
	R8	ALL GENDER LOCKER ROOM ID
	R9	LOCKER ID
	S8	EMERGENCY EXIT DOOR BAND
	W4	FLOOR DIRECTIONAL
	W5	CORRIDOR DIRECTIONAL
	W8A	DEPT/ROOM ID @ DOUBLE DOORS
	W8B	DEPT/ROOM ID @ SINGLE DOORS
	W8C	DEPT/ROOM ID @ GLASS TRANSOM
	W8D	DEPT/ROOM ID @ SINGLE DOOR
	W8E	DEPT/ROOM ID @ SINGLE DOOR
	W9A	OVERHEAD DIRECTIONAL - WALL MOUNTED
	W9B	OVERHEAD DIRECTIONAL @ GLASS TRANSOM
	W9C	OVERHEAD DIRECTIONAL @ GLASS TRANSOM
	W10	RESTROOM FLAG
	W11	DEPT/DIRECTIONAL FLAG
	W12	RECYCLING FLAG
	W13	AREA IDENTIFICATION

SIGN LOCATION LEGEND

